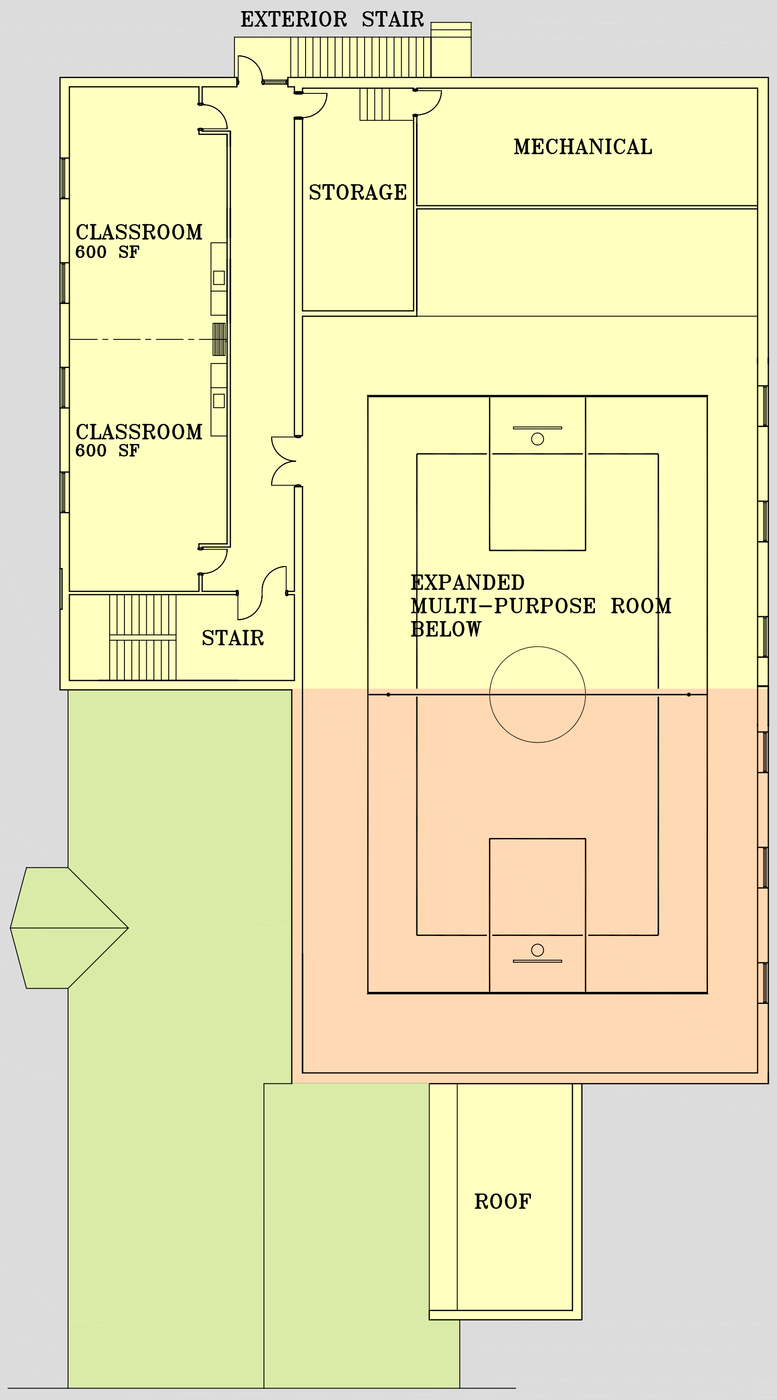

SECOND FLOOR PLAN

FIRST FLOOR PLAN

ADDITION AND RENOVATIONS TO

COMMUNITY IN CHRIST LUTHERAN CHURCH

CORNELIUS, NORTH CAROLINA

WKWW Architects